PLAT of
DIAMOND ESTATES SUBDIVISION No. 2, PHASE II

A TRACT OF LAND BEING TRACT B OF CERTIFICATE OF SURVEY NO. 2530A AND PORTIONS OF THE SW1/4 SECTION 3, SITUATED IN THE SE1/4 AND SW1/4 OF SECTION 3, T2S, R5E, P.M.M., CITY OF BOZEMAN, GALLATIN COUNTY, MONTANA

FOR: DOUGLAS L. SMITH
BY: GASTON ENGINEERING & SURVEYING

JULY, 2007
BOZEMAN, MONTANA

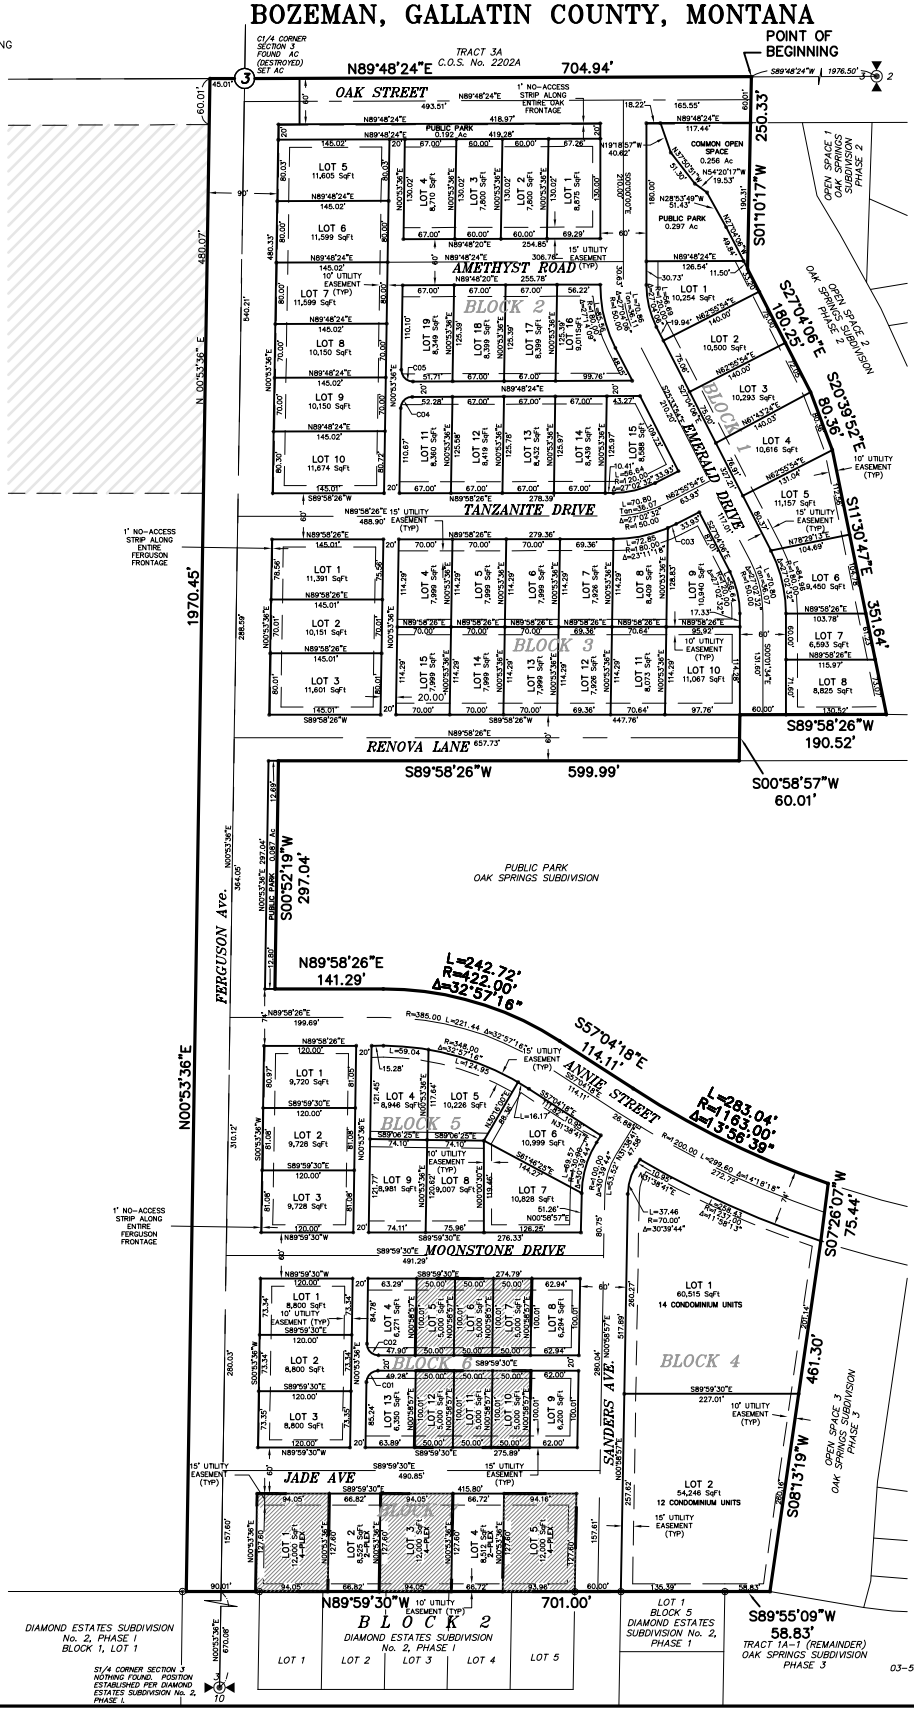

GASTON ENGINEERING
SURVEYING & SOILS TESTING

SHEET 1 OF 1
PROJ: 03-588
03-588 PHASE II FINAL PLAT.DWG
TAB: EXHIBIT 8.5x11
1/2/2008

CONSULTING ENGINEERS
LAND SURVEYORS
SOILS TESTING
P.O. BOX 861
BOZEMAN, MT 59771
(406) 586-0588 FAX: 586-0589